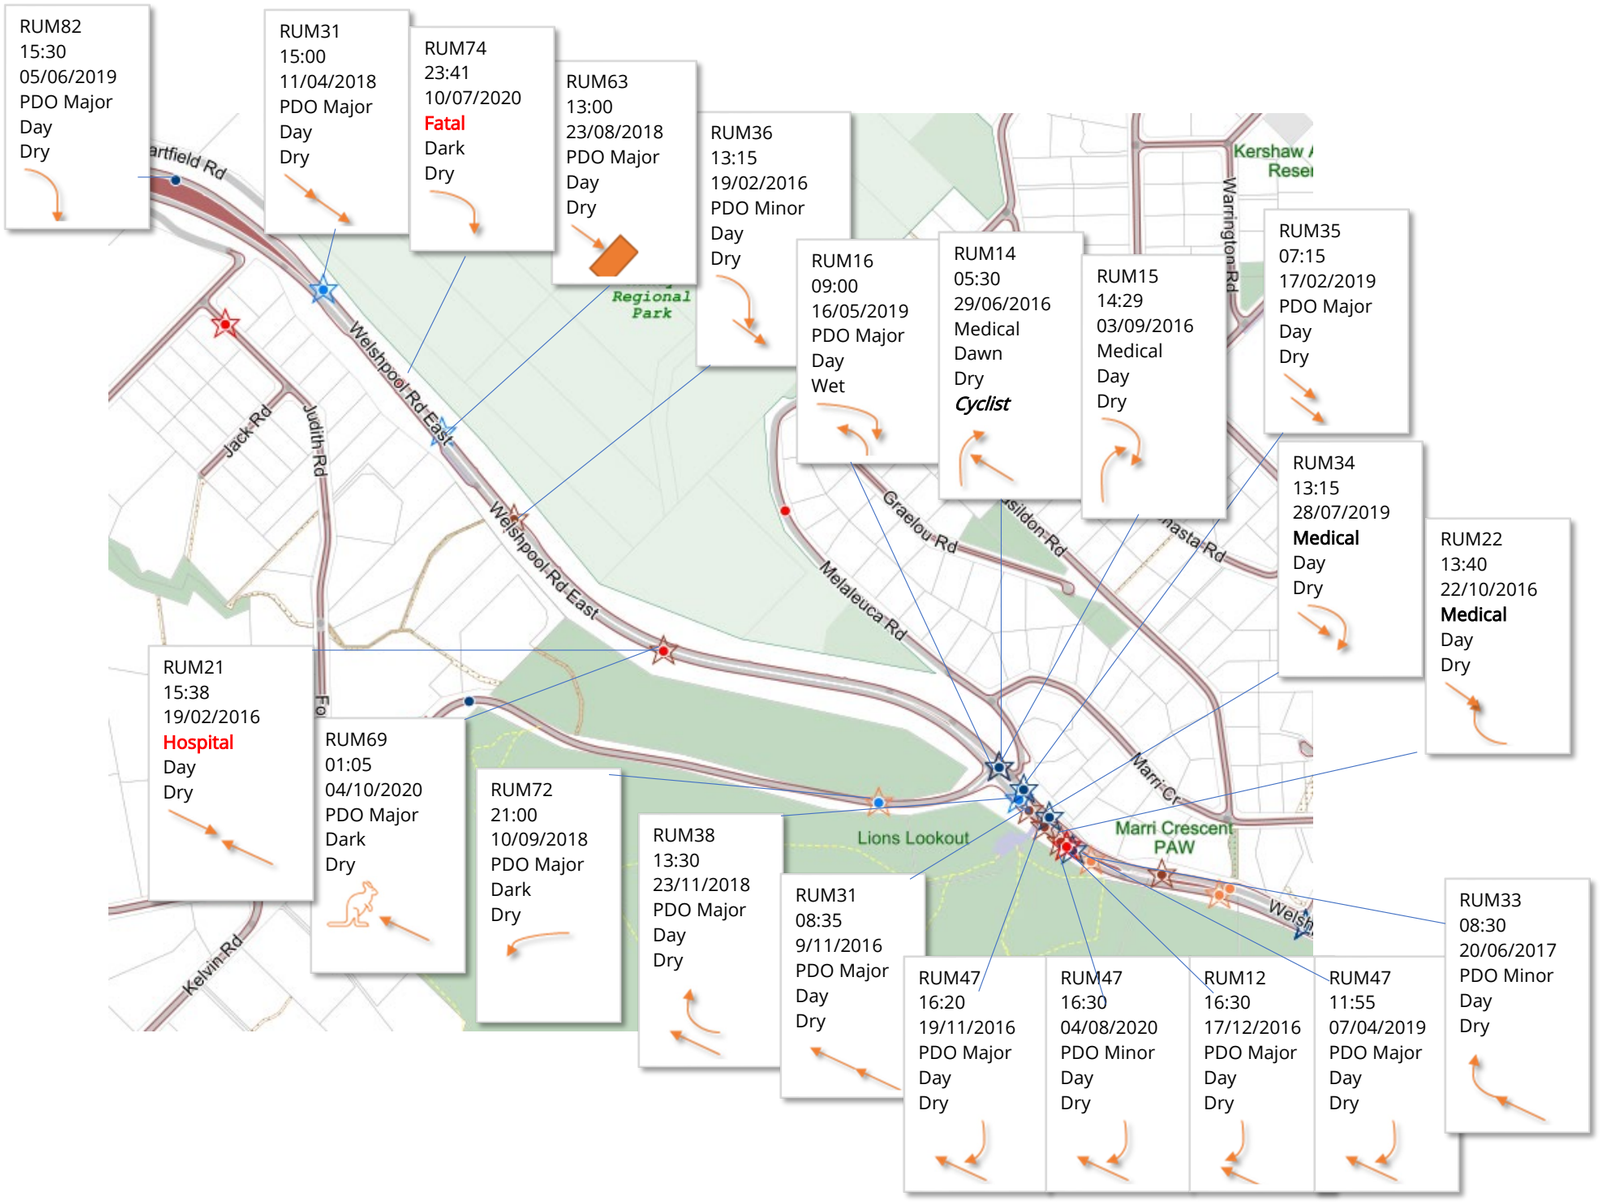Welshpool Road East SLK 2.1 – 4.2 Stick Diagram